SAMUEL A. COMBS INDUSTRIAL PARK

CITY OF CHARLOTTE
EATON COUNTY, MICHIGAN

LEGEND

—S— EXISTING SANITARY SEWER
—W— EXISTING WATER MAIN

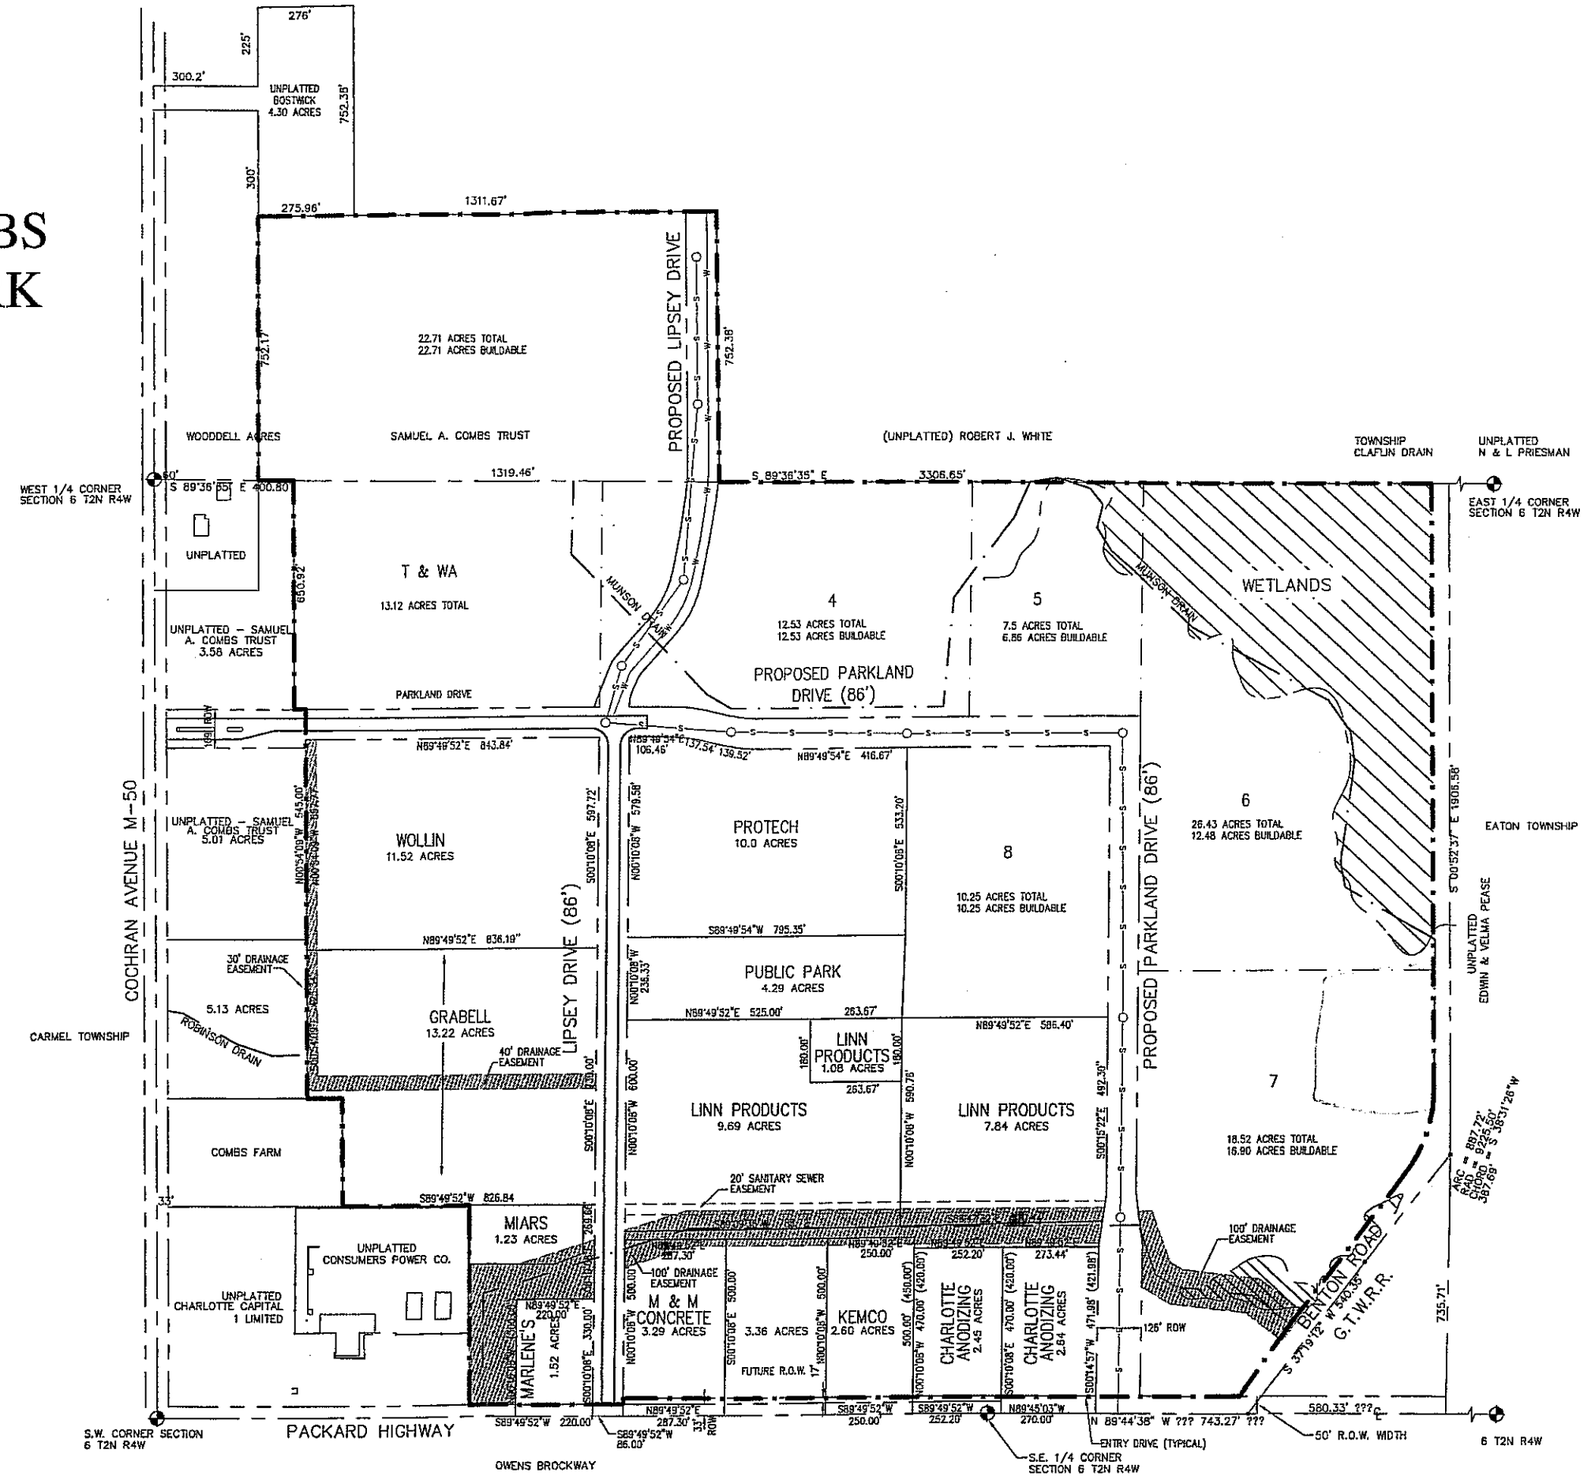

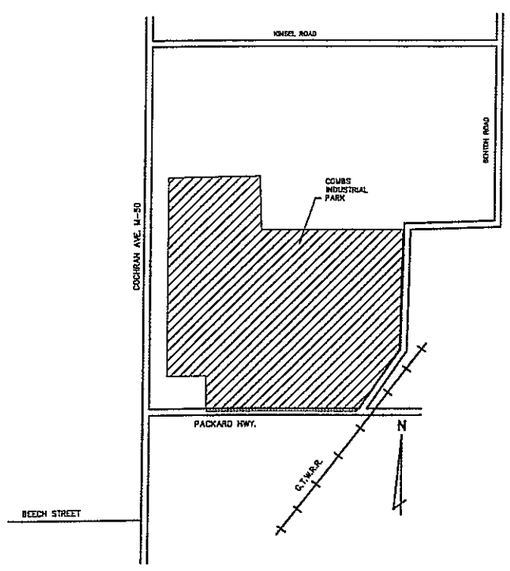

LOCATION MAP
1"=1000'
SECTION 1
CARMEL TOWNSHIP

DESIGNED BY:		APPROVED BY:	
CHECKED BY:		DWG'S SCD BY:	

DATE	REVISIONS
10/03	UPDATED

SCALE:	1"=200'
PROJ. NO.:	03-500
DATE:	OCT 2003

CAPITAL CONSULTANTS
www.capitalconsultants.us

COMBS INDUSTRIAL PARK
CITY OF CHARLOTTE
EATON COUNTY, MICHIGAN

SITE PLAN

SHEET
1 of 1